Preliminary Land Use Service

Application Form

Submitted Time:
May 22, 2024 2:57 PM

PLUS ID: 2024-06-06

State Strategy Level: 2

PLUS Application Type - Site Plan Review

Title: Bayshore Plaza, Parcel A
County: Sussex County **Municipality:** Unincorporated
Description of PLUS project/plan:
Proposed storage facility and future retail pad site.

Section I: Project Location

How many parcels are involved in this project?
One Parcel

Total number of parcels being reviewed for this project

Parcel ID(s): 234-23.00-269.19

Project Location: East of John J Williams Highway and south of Long Neck Road

If contiguous to a municipality, are you seeking Annexation? No

Section II: Project Contact Information

Owner Contact Information

Longneck Holding LLC
20560 Courtney Way
Rehoboth Beach, DE 19971
Phone: (302) 362-9297
Email: percydh@gmail.com
Fax:

Equitable Owner/Developer Contact Information

Is there and Equitable Owner/Developer for this project? **No**

,
Phone:

Email:
Fax:

Project Engineer/Designer Contact Information

Is there a Project Engineer or Designer for this project? Yes
Pennoni Associates, Inc
Alan Decktor
Phone: (302) 684-8030
Email: adecktor@pennoni.com
Fax: (302) 684-8030

Please designate a Primary Contact for this Project/Application.
Project Designer/Engineer

Section III: Project Details

Project Area (Acres): **3.21**
Type of Development: **Commercial**
If Mixed Use, what types are included:

Previous PLUS Information

Was this property a subject of a previous PLUS Review? **No**
If Previous PLUS, what was the PLUS ID:

Zoning Information

Present Zoning for this project area: **C-1**
Proposed Zoning for this project: **C-1**

Land Use Information

Present Use for this project area: **vacant**
Proposed Use for this project: **storage facility and future retail pad site**

Residential Development Information

Type of Residential:
If mixed residential, what types of residential?

Residential Target Market:

Type of Homeownership:
Total number of Homeownership units:

Type of Rental Units:
Total number Rental Units:

Table of Residential Units Proposed

Total Res. Units	Single Family	Multi-Family	Duplex/Townhouse

Commercial Development Information

Type of Commercial: **Other storage facility and future retail pad site**
Type of Industrial:
Institution Type:
Total Square footage: **36,400**

School Development Information

School Level:

Estimated Square Footage of School:

Estimated Number of Students:

What Fiscal Year (FY) do you anticipate applying for the Certificate of Necessity (CN)?

Does this project require a Conditional Use decision? No
If yes, please provide a brief description of the conditional use justification:

Are there any Federal permits, licensing, or funding anticipated for this project?
No
If yes, please describe/elaborate

Site Visit Option

To promote an accurate review of your project's features, would you permit a State agency site visit? **No**

If yes, please provide a contact name and phone number to schedule a site visit:

Section IV: Utilities

Water Supply Details

What type of water provider will be used for this project? **Public Utility**
Who is the Water Service Provider: **Other Tidewater**
Will a new public well be located at this site? **No**

Wastewater Supply Details

What type of wastewater Supply provider will be used for this project? **Public Utility**

Who is the Wastewater Service Provider: **Municipal**
Will a new public wastewater system be located at this site?
No

Section V: Environmental Details

Forestland detail

Existing Forested Area (Y/N)	Existing Forest (acres)	Will any forest be removed? (Y/N)	Estimated Removed Forest (acres)
No			

Wetlands Details

Based on your PLUS Pre-Check report, are there any wetlands, as defined by the U.S. Army Corps of Engineers OR the Delaware Department of Natural Resources and Environmental Control (DNREC) on this site?
No

Tidal Wetlands

Are there Tidal Wetlands?
If yes, estimated Acres of Tidal Wetlands:

Non-tidal Wetlands

Are there Non-Tidal Wetlands?
If yes, estimated Acres of Non-Tidal Wetlands:

Wetland Impact

Will the site design proposed directly impact these wetland areas and/or do you anticipate a wetlands permit will be required?

If yes, estimated acres of wetlands impacted:

Wetland Delineation

Have the wetlands been delineated?
If delineated, has the U.S. Army Corps of Engineers signed off on the delineation?

Tax Ditch Details

Based on your PLUS Pre-Check report, is this site within the buffer area or contain a Tax Ditch, public ditch, or private ditch (that directs water off-site)?
No

Stormwater Management Details

List the proposed stormwater management practices for this site:
existing underground swm facility

Open Space Details

Is there Open Space proposed for this project? **Yes**
Estimated acres of Open Space proposed: **0.45**
What kind of Open Space? **Other**
Please list the "other" type of Open Space: **open grass and vegetated areas**
Will any land from this project be dedicated for community use (e.g. police, fire, school)?
No
Please describe anticipated community use

Section VI: Transportation / Mobility / Connectivity

Vehicle Trip Details

Do you have estimated vehicle trip information? **Yes**
Please provide estimated vehicle trips this project will generate on an average weekday.
568
What percentage of these trips will be from school buses, large commercial trucks such as Tractor-trailers, and/or delivery trucks (larger than a van or pick-up)?
5

Road Connectivity Details

Will this project connect to State maintained roads? **Yes**

Please list any locations where this project could physically be connected to existing or future development or adjacent land for connectivity/mobility and indicate your willingness to discuss making these connections.
already part of Bayshore Plaza

Mobility Details

Is there a proposed or existing accessway (sidewalk transition from infrastructure in ROW to internal pathways)?
Yes

Have there already been discussions with DTC Planning staff of the need for new or improving existing transit stops on-site, near the site but within right-of-way, and/or as a companion stop?
No

Is there an opportunity to connect to a larger bike, pedestrian, or transit network?
Unknown

Table of Mobility Connectivity Parameters

	Sidewalks	Bike Paths	Bus Stops
Currently exist?	Yes	Unknown	Unknown

Type existing	Internal, Within Right-of-Way		
Proposed to add?	Yes	No	
Type proposed	Internal		

Section VII: Historic / Cultural Information

Based on your PLUS Pre-Check report, has a cultural resource professional previously evaluated the site for historic and/or cultural resources?
No

If no, I acknowledge that the Pre-Check against the CHRIS system did not identify any historic/cultural resource areas on this site.
Acknowledge

If yes, please provide details regarding evaluation by a cultural resource professional.

Based on your PLUS Pre-Check report, is this site in the VICINITY of any known historic/cultural resources or sites?
No

If no, I acknowledge that the Pre-Check against the CHRIS system did not identify any historic/cultural resource areas near this site.
Acknowledge

If yes, please provide details regarding known historic/cultural resources near the project site.

Section IX: Signatures

Is the person completing this form the Property Owner? **No**
If yes, Signature of Owner completing form

If no, after you submit this application, you will be emailed with a request to upload the Owner Signature Form to the Delaware Planning Drop Box site.

Signature of Person completing form on behalf of the Property Owner



As the project contact, I acknowledge that this application will not be complete until OSPC receives the Owner Signature
Acknowledge

Project Owner Signature

This page needs to accompany the completed PLUS application for any project. The person signing this form shall be the actual owner of the property where the proposed project is located.

Project Name: Bayshore Plaza, Parcel A

Project ID (to be completed by OSPC): 2024-06-06

I hereby certify that I am the owner of the property identified in the accompanying PLUS application.



05-24-2024


Signature of Property Owner Date

Percy Dhamodiwala

Property Owner (Please Print)

Signature of Additional Owner (if applicable) Date

Additional Owner (Please Print)

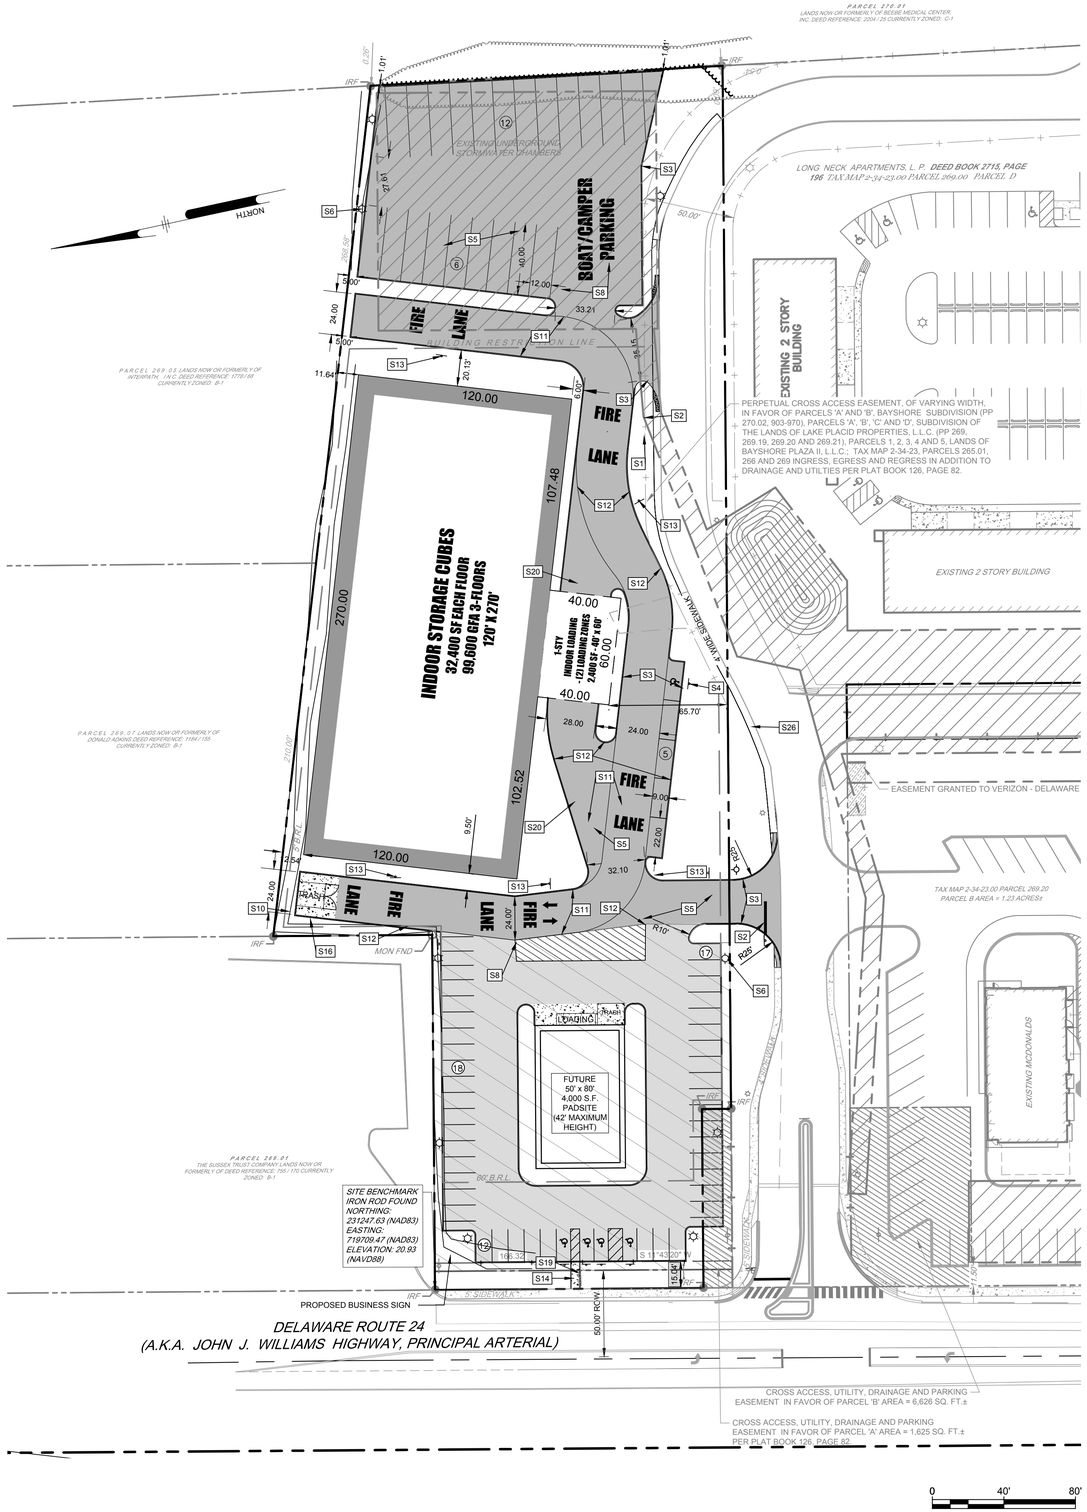

SITE INFORMATION:

SITE ADDRESS:
BAYSHORE PLAZA, PARCEL A
TAX MAP # 234-23.00-269.19

OWNER:
LONGNECK HOLDING, L.L.C.
20560 COURTNEY WAY,
REHOBOTH BEACH , DE 19971

ENGINEER:
PENNONI ASSOCIATES, INC.
18072 DAVIDSON DRIVE
MILTON DE, 19968

KEYED NOTES

S1	STOP SIGN (R1-1) 36" X 36" & BLADE
S2	16" WIDE WHITE STOP BAR (THERMO STRIPING)
S3	DELDOT PCC CURB, TYPE 1-6, TYP. ALL (DETAIL 5/CS6001)
S4	ADA SPACE WITH SIGN MOUNTED ON POST, TYP. ALL (ADA, DETAIL 3 & 4/CS6001)
S5	LIGHT DUTY PAVEMENT (DETAIL 6/6001)
S6	PARKING LOT LIGHT POLE, TYP. OF 12
S7	40'x12' LOADING ZONE AND ASSOCIATED SIGN
S8	4" WIDE WHITE PAINTED PARKING STRIPE, TYP. ALL
S10	PROPOSED CONCRETE DUMPSTER PAD TO BE ENCLOSED WITH A 8' HIGH CMU WALL MATCHING THE EXTERIOR FINISH OF THE BUILDING. GATE TO BE OF SOLID MATERIAL. (REFER TO ARCH. PLANS)
S11	4" YELLOW SOLID DEMARCATION LINE (TYP.)
S12	BEGIN/ END TOP OF FACE OF CURB TO BE PAINTED YELLOW PER THE STATE OF DELAWARE FIRE MARSHAL REGULATIONS.
S13	NO PARKING SIGN PER THE STATE OF DELAWARE FIRE MARSHAL REGULATIONS.
S14	PROPOSED SIDEWALK CONNECTING TO THE SITE TO BE CONSTRUCTED BY THE OWNER.
S15	5' WIDE CROSSWALK, 2' WIDE WHITE STRIPING SEPARATED BY A 2' SPACE
S16	HEAVY DUTY CONCRETE (DETAIL 9 / CS6001)
S18	5" WIDE PAINTED STRIPE, CONTINUOUS (WHITE)
S19	SIGNS TO BE RELOCATED
S20	DELDOT TYPE 3- 6 CURB AND GUTTER, REFER TO DELDOT DETAILS.
S26	CONCRETE SIDEWALK, NO CURBING TO MATCH EXISTING SIDEWALK AT ENTRANCE. CONFIRM WITH OWNER. (DETAILS 7/ CS6001)

PENNONI ASSOCIATES INC.
18072 Davidson Drive
Milton, DE 19968
T 302.684.8030 F 302.684.8054

ALL DIMENSIONS MUST BE VERIFIED BY CONTRACTOR AND OWNER MUST BE NOTIFIED OF ANY DISCREPANCIES BEFORE PROCEEDING WITH WORK

BAYSHORE PLAZA. PARCEL A
INDIAN RIVER HUNDRED
SUSSEX COUNTY, DE
TAX MAP #234-23.00-269.19

PRELIMINARY SITE PLAN

LONGNECK HOLDING, LLC
20560 COURTNEY WAY
REHOBOTH BEACH, DE 19771

NO.	DATE	REVISIONS	BY

ALL DOCUMENTS PREPARED BY PENNONI ASSOCIATES ARE INSTRUMENTS OF SERVICE IN RESPECT OF THE PROJECT. THEY ARE NOT INTENDED OR REPRESENTED TO BE SUITABLE FOR REUSE BY OWNER OR OTHERS ON THE EXTENSIONS OF THE PROJECT OR ON ANY OTHER PROJECT. ANY REUSE WITHOUT WRITTEN VERIFICATION OR ADAPTATION BY PENNONI ASSOCIATES FOR THE SPECIFIC PURPOSE INTENDED WILL BE AT OWNERS SOLE RISK AND WITHOUT LIABILITY OR LEGAL EXPOSURE TO PENNONI ASSOCIATES; AND OWNER SHALL INDEMNIFY AND HOLD HARMLESS PENNONI ASSOCIATES FROM ALL CLAIMS, DAMAGES, LOSSES AND EXPENSES ARISING OUT OF OR RESULTING THEREFROM.

PROJECT	LESSB24001
DATE	2024-5-22
DRAWING SCALE	1"=40'
DRAWN BY	EOC/VPL
APPROVED BY	AMD

PP1001

SHEET 2 OF 3

U:\Accounts\LESSB\LESSB24001 - Long Neck Project\DESIGN_SHEETS\PP1001.dwg PLOTTED: 5/21/2024 1:55 PM, BY: Vincent LaPenta PLOTSTYLE: Pennoni NCS.stb PROJECT STATUS: ---

Screening Report

Area of Interest (AOI) Information

Area : 138,139.09 ft²

May 22 2024 12:56:31 Eastern Daylight Time



Summary

Name	Count	Area(ft²)	Length(ft)
DE PLUS Project Areas	0	0	N/A
DE_StateParcels - State Parcels	1	138,139.09	N/A
Delaware Historic Markers 2.0	0	N/A	N/A
Aglands Preservation Districts	0	0	N/A
SIRB Project Areas	1	138,139.11	N/A
Underground Storage Tanks	0	N/A	N/A
Delaware Ecological Network	0	0	N/A
Land and Water Conservation Fund	0	0	N/A
Bay Area No Build Line	0	N/A	0
Ocean Area No Build Points	0	N/A	N/A
Soils Kent County	0	0	N/A
Soils New Castle County	0	0	N/A
Soils Sussex County	2	138,139.02	N/A
Tax Ditch Maximum ROWs	0	0	N/A
Tax Ditch Segments	0	N/A	0
2017 High Water Mark (not regulatory)	0	N/A	0
2017 High Marsh (not regulatory)	0	0	N/A
2017 Low Marsh (not regulatory)	0	0	N/A
2017 Wetlands (not regulatory)	0	0	N/A
Recharge Areas	0	0	N/A
Class A Wellhead 150ft Radius	0	0	N/A
Class A Wellhead	0	0	N/A
Class A Wellhead Transient, Non-Community Wells	0	0	N/A
Class A Wellhead Non-Transient, Non-Community Wells	0	0	N/A
WRPA Class B Wellhead	0	0	N/A
WRPA Class C Wellhead	0	0	N/A
Cockeysville	0	0	N/A
Cockeysville Drainage Basin	0	N/A	0
Erosion Prone Soils	0	0	N/A
WRPA Floodplains	0	0	N/A
Base Flood Elevation	0	N/A	0
Transect	0	N/A	0
Cross Sections	0	N/A	0
Stream Centerline Segments	0	N/A	0
FEMA Flood Maps	1	138,139.11	N/A
Preliminary FEMA Flood Maps	0	0	N/A

DE_StateParcels - State Parcels

#	PIN	Acres	Area(ft²)
1	234-23.00-269.19	3.17	138,139.09

SIRB Project Areas

#	Site_ID	Area(ft²)
1	DE-1388	138,139.11

Soils Sussex County

#	SOILNAME	Area(ft²)
1	Pepperbox loamy sand, 0 to 2 percent slopes	54,333.07
2	Fort Mott loamy sand, 0 to 2 percent slopes	83,805.96

FEMA Flood Maps

#	DFIRM_ID	Area(ft²)
1	10005C	138,139.11

PUBLIC PRE CHECK Results for State Parcel(s): 234-23.00-269.19

Underground Storage Tanks: 'NoneType' object has no attribute 'content'

SIRB Project Areas: 'NoneType' object has no attribute 'content'

DE FIRM: Issues Found

Well Head Protection Areas: Issues Found

WRPA: No Issues Found

Tax Ditch Segments: No Issues Found

Tax Ditch ROWs: No Issues Found

Soils - Sussex County: No Issues Found

Soils - New Castle County: No Issues Found

Soils - Kent County: No Issues Found

Park Facilities: No Issues Found

Ocean Area No Build Points: No Issues Found

Bay Area No Build Line: No Issues Found

Land and Water Conservation Fund: No Issues Found

Delaware Ecological Network: No Issues Found

Aglands Preservation Districts: No Issues Found

Wetlands: No Issues Found


Preliminary Land Use Service (PLUS)

2024-06-06 Bayshore Plaza, Parcel A




Legend

PLUS Project Areas

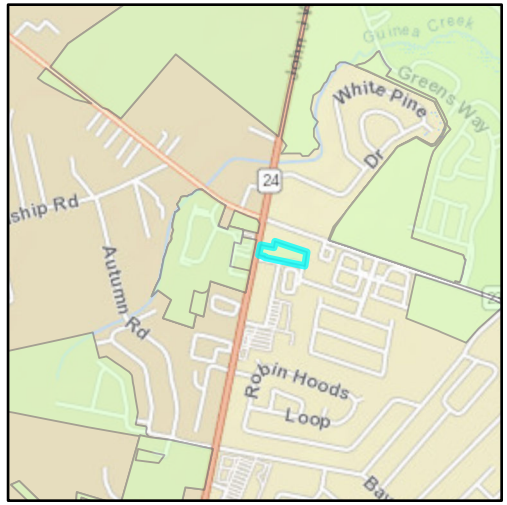

Preliminary Land Use Service (PLUS)

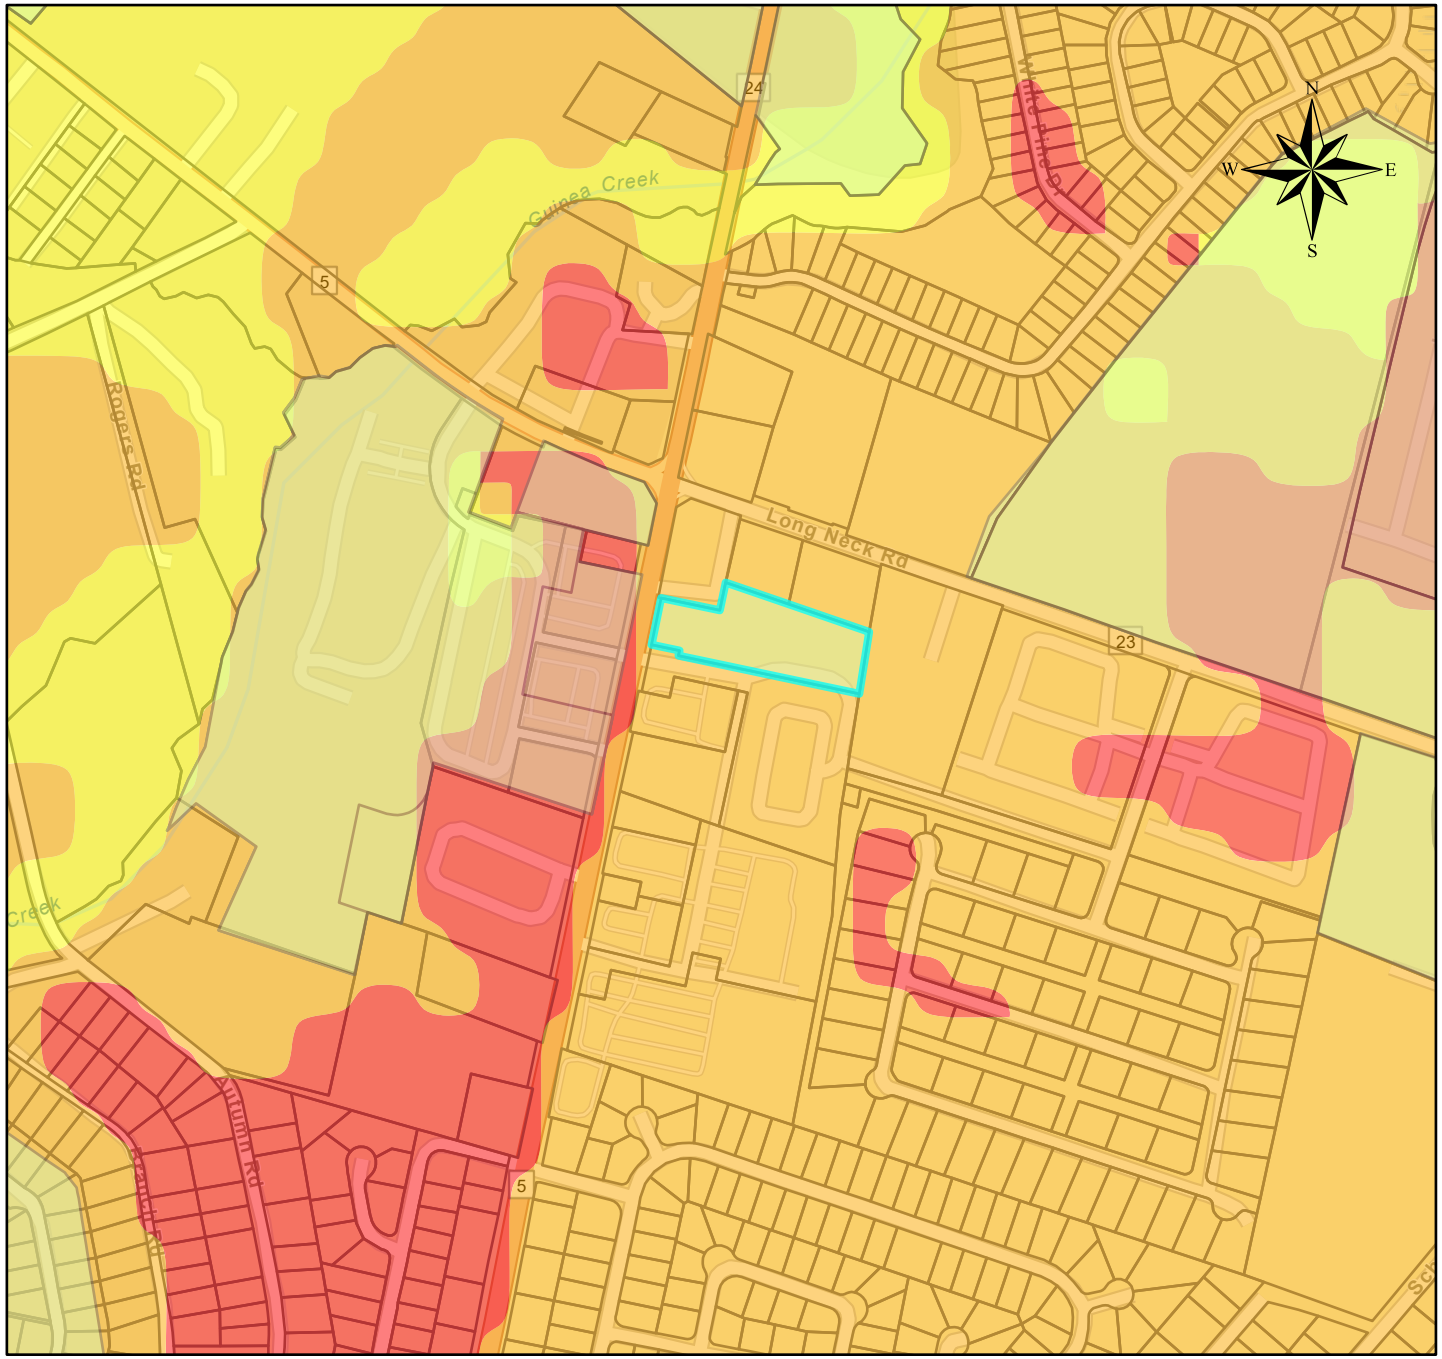

Legend

- PLUS Project Areas
- 2020 State Strategies
  - 1
  - 2
  - 3
  - 4
- Out of Play

